

Date: Thursday, 5/4/2006 1:09:53 PM  
 User: Kim Johnston

## Process Sheet

Customer : CU-DAR001 Dart Helicopters Services Drawing Name : TUBE  
 Job Number : 27026  
 Estimate Number : 12171  
 P.O. Number : N/A Part Number : D34767  
 This Issue : 5/4/2006 S.O. No. : N/A Drawing Number : D3476 REV A  
 Prsht Rev. : NC Project Number : N/A  
 First Issue : N/A Type : SMALL /MED FAB Drawing Revision : A  
 Previous Run : 26621 Material : N/A  
 Due Date : 5/28/2006 Qty: 16 Um: Each  
 Written By : SEE COMMENT BELOW  
 Checked & Approved By : 06-05-05  
 Comment : Est Rev:A New Issue 06-02-03 JLM

## Additional Product

Job Number:



Seq. #: Machine Or Operation: Description :

1.0 M304S26GA 304/316 0.018 SHEET



Comment: Qty.: 0.1072 sf(s)/Unit Total : 1.7153 sf(s)

Pick:

304/316 0.018 SHEET

(M304S26GA)

Batch: 1101000

S

2.0 SHEAR SHEAR



Comment: SHEAR

Cut Flat pattern 1.66" X 8.75" as per Dwg D3476

SAD 06-06-14

(4)

3.0 SMALL FAB 1 SMALL & MEDIUM FAB RESOURCE 1



Comment: SMALL & MEDIUM FAB RESOURCE 1

1-Deburr

SAD

11

(4)

2-Roll as per Dwg D3476

SAD 06-06-14

(4)

3-Form Bead as per Dwg D3476 Using Rotary Machine.

4-Spot Weld as per Dwg D3476 and Dart QSI 018

SAB

06-06-14

4

5-Cut 69 Deg Angle as per Dwg D3476.

W/O:		WORK ORDER CHANGES					
DATE	STEP	PROCEDURE CHANGE	By	Date	Qty	Approval Mfg / Design Mgr	Approval QC Inspector

NCR:		WORK ORDER NON-CONFORMANCE (NCR)						
DATE	STEP	Description of NC Section A	Corrective Action Section B			Verification Section C	Approval Design Mgr	Approval QC Inspector
			Initial Design Mgr	Action Description Design Mgr	Sign & Date			

Part No: \_\_\_\_\_ PAR #: \_\_\_\_\_ Fault Category: \_\_\_\_\_ NCR: Yes ☒ No ☐ DQA: ☒ \_\_\_\_\_ Date: 06/06/15

NOTE: Date & initial all entries

QA: N/C Closed: \_\_\_\_\_ Date: \_\_\_\_\_

Date: Thursday, 5/4/2006 1:09:53 PM  
User: Kim Johnston

## Process Sheet

Customer: CU-DAR001 Dart Helicopters Services

Drawing Name: TUBE

Job Number: 27026

Part Number: D34767

Job Number:



Seq. #:

Machine Or Operation:

Description :

4.0

QC5/9

WELD INSPECTION



Comment: WELD INSPECTION

1/20/06.14 (4)

5.0

PACKAGING 1

PACKAGING RESOURCE #1



Comment: PACKAGING RESOURCE #1

GA

SB 06/06/14 (4)

6.0

DC

DOCUMENT CONTROL



Comment: DOCUMENT CONTROL

Inspection Level 21

06/06/15 (4)

Job Completion



U 06/06/15

W/O:		WORK ORDER CHANGES					
DATE	STEP	PROCEDURE CHANGE	By	Date	Qty	Approval Mfg / Design Mgr	Approval QC Inspector

NCR:		WORK ORDER NON-CONFORMANCE (NCR)						
DATE	STEP	Description of NC Section A	Corrective Action Section B			Verification Section C	Approval Design Mgr	Approval QC Inspector
			Initial Design Mgr	Action Description Design Mgr	Sign & Date			

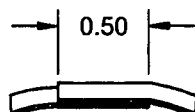
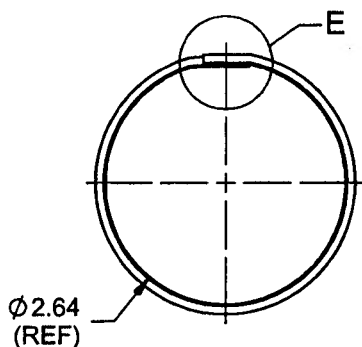
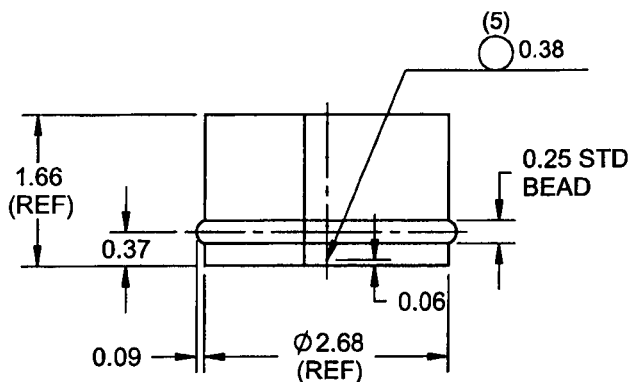
Part No: \_\_\_\_\_ PAR #: \_\_\_\_\_ Fault Category: \_\_\_\_\_ NCR: Yes No DQA: \_\_\_\_\_ Date: \_\_\_\_\_

NOTE: Date & initial all entries

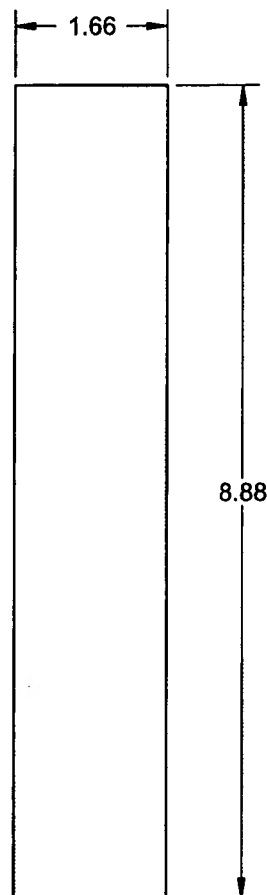
QA: N/C Closed: \_\_\_\_\_ Date: \_\_\_\_\_

**DART**

DESIGN <i>[Signature]</i>	DRAWN BY <i>[Signature]</i>	<b>DART AEROSPACE LTD</b> HAWKESBURY, ONTARIO, CANADA	
CHECKED <i>[Signature]</i>	APPROVED <i>[Signature]</i>	DRAWING NO. <b>D3476</b>	REV. A SHEET 7 OF 7
DATE <b>06.01.27</b>		TITLE <b>BLOWER MOTOR ADAPTER</b>	SCALE 1:2

*[Signature]* 06.04.03

DETAIL E  
SCALE 1 : 1

**D3476-7 TUBE****D3476-7 TUBE  
FLAT PATTERN****NOTES:**

- 1) MATERIAL: AISI 304/316 SS SHEET PER MIL-S-5019 (ANNEALED) 2B FINISH  
26 GAUGE SS (0.018 THICK)  
(REF. DART SPEC. M304S26GA)
- 2) SPOT WELD PER DART QSI 004
- 3) TOLERANCES ARE PER DART QSI 018 UNLESS OTHERWISE NOTED
- 4) ALL DIMENSIONS ARE IN INCHES
- 5) BREAK ALL SHARP EDGES 0.005 TO 0.010

SHOP COPY  
RETURN TO  
ENGINEERING  
UNCONTROLLED COPY  
SUBJECT TO AMENDMENT  
WITHOUT NOTICE  
WORK ORDER  
NO. 27026

COPYRIGHT © 2006 BY DART AEROSPACE LTD.

THIS DOCUMENT IS PRIVATE AND CONFIDENTIAL AND IS SUPPLIED ON THE EXPRESS CONDITION THAT IT IS NOT TO BE USED FOR ANY PURPOSE OR COPIED OR COMMUNICATED TO ANY OTHER PERSON WITHOUT WRITTEN PERMISSION FROM DART AEROSPACE LTD.